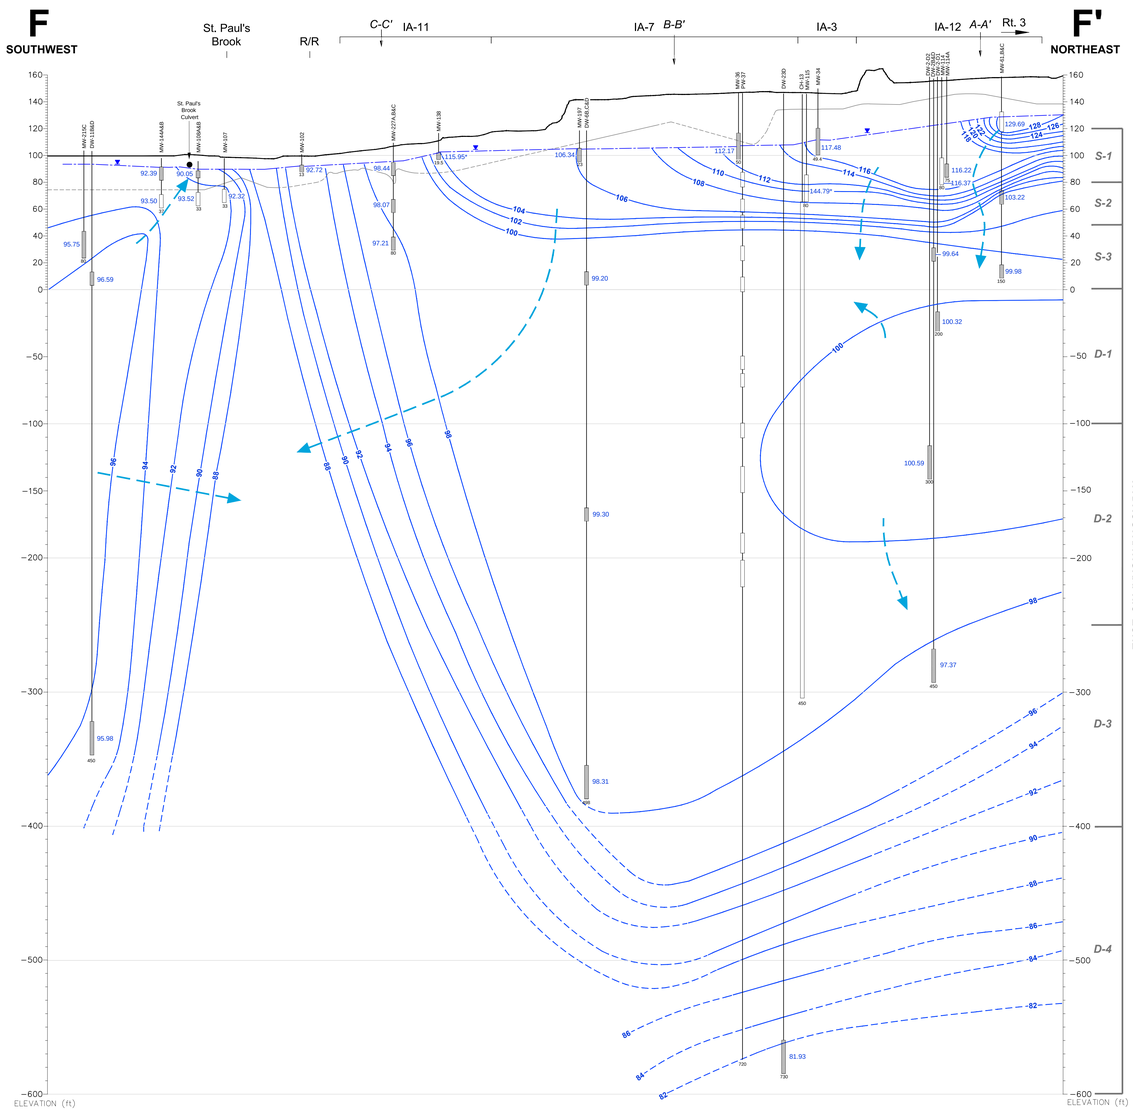

CROSS-SECTION LOCATION

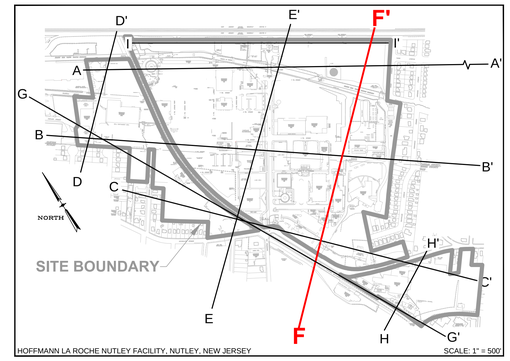

HOFFMANN LA ROCHE NUTLEY FACILITY, NUTLEY, NEW JERSEY — SCALE: 1" = 500'

LEGEND

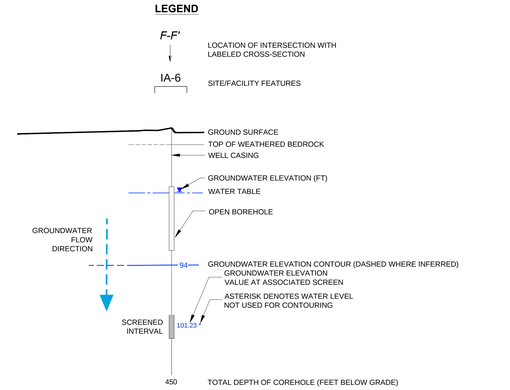

NOTES:

1. COREHOLES ARE SEALED WITH BLANK FLUTE LINERS EXCEPT PW-37 WHICH HAS A MULTI-LEVEL FLUTE.
2. GROUND SURFACE IS BASED UPON THE SURFACE ELEVATION ALONG F-F'.
3. SOME WELLS HAVE BEEN PROJECTED UP TO 300 FEET TO CONSTRUCT THIS VERTICAL SECTION AND ARE DISPLAYED AT ACTUAL SURVEYED ELEVATIONS.
4. LITHOLOGIC CONTACTS ARE DASHED WHERE INFERRED.
5. ELEVATION DATUM NAVD 1988; FEET ABOVE MEAN SEA LEVEL.
6. R/R = RAILROAD.
7. PW-37 SHOWN FOR LOCATION PURPOSES ONLY.

ENGINEER IN RESPONSIBLE CHARGE OF THE WORK SHOWN ON THIS DRAWING

DATE: ____ ____ SIGNATURE ____ ____ ____

PROFESSIONAL ENGINEER: ENGINEER
LIC. # LICENSE

TRC
TRC ENVIRONMENTAL CORP.
41 SPRING STREET
NEW PROVIDENCE, NEW JERSEY 07974
908-988-1700

VERTICAL SCALE: 1 INCH = 40 FEET

HORIZONTAL SCALE: 1 INCH = 160 FEET

REV	DATE	BY	DESCRIPTION
1	09/30/14	DS	FINAL ANNUAL REPORT DRAFT ISSUED FOR REVIEW
0	06/24/14	DS	DRAFT ISSUED FOR REVIEW

DESIGN SUPERVISOR
PROJECT ENGINEER

DRAWING TITLE: NUTLEY SITE REMEDIATION PROJECT

INITIATOR: T.O'MEARA | DRAWN BY: D.STEHLE | START DATE: 06/24/14 | CHECKED BY: S.MCCRAY | SUPERVISOR: R.IDELLER | PROJECT ENGINEER: G.CIERPIAL

PROJECT TITLE: FIGURE 43 VERTICAL GROUNDWATER FLOW CROSS-SECTION F-F' MEASURED 06-02-14

SCALE: AS SHOWN

BLDG. NO.: –

PREPARED FOR: Roche — Hoffmann-La Roche Inc.
340 KINGSLAND STREET NUTLEY, NEW JERSEY 07110-1199

DRAWING NO.: NR-STE-S29215-C1213

THIS DRAWING AND ALL INFORMATION THEREON IS THE PROPERTY OF HOFFMANN-LA ROCHE INC. AND IS CONFIDENTIAL AND MUST NOT BE MADE PUBLIC OR COPIED UNLESS AUTHORIZED BY ROCHE AND IS SUBJECT TO RETURN ON DEMAND.

FILE: C:\USERS\LGREENBAUM\APPDATA\LOCAL\TEMP\ACPUBLISH_3160\189233 0000 203 01 XS VFN 2014 20 – UPDATED 2014-12.DWG, DATE: 12/10/2014 04:36:07PM